

MONUMENT RECORD
State of Indiana - County of Monroe

Section: 9

Township: 9 North

Range: 1 East


Corner ID: BenSo I-07

Monument Description & Remarks: Limestone with, "X". length 0.34ft, width 0.34ft, height 0.68ft. Survey Sign 5ft above ground at pt. B

References On File: Perpetuated Corner


RECOVERY TIE DRAWING

Field Book 36 Page No. 62

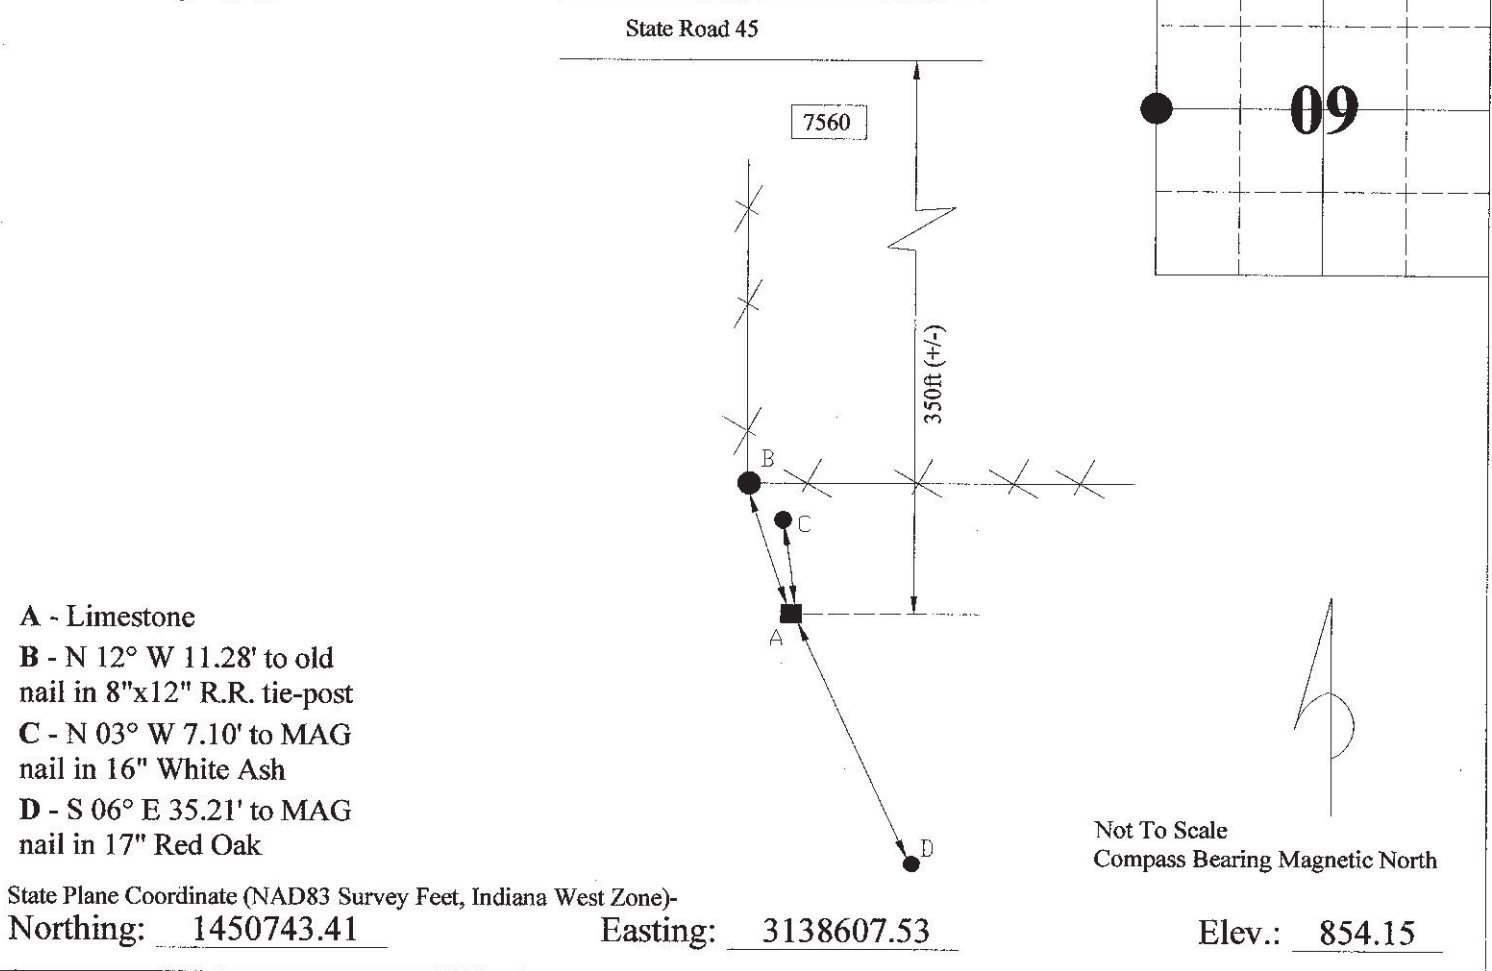

I, Kevin P. Enright, Monroe County Surveyor, hereby certify that this document was prepared under my direction in accordance with the provisions of section 36-2-11 of the Indiana Code and the above data is given under my hand and seal this 20th day of December, 2005.

Kevin Enright

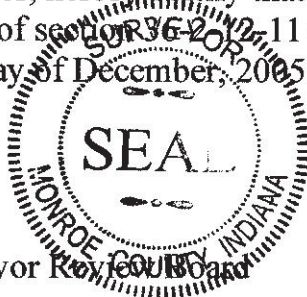

Administered by the Monroe County Surveyor Review Board


Date: 10/9/2007

MONUMENT RECORD

STATE OF INDIANA ~ COUNTY OF MONROE

Section 8, Township 9 North, Range 1 East,


Monument Description & Remarks: 0.4' X 0.4' Sawed Limestone With "X", 0.6' Above Ground In wooded Area On East Side Of Gully.

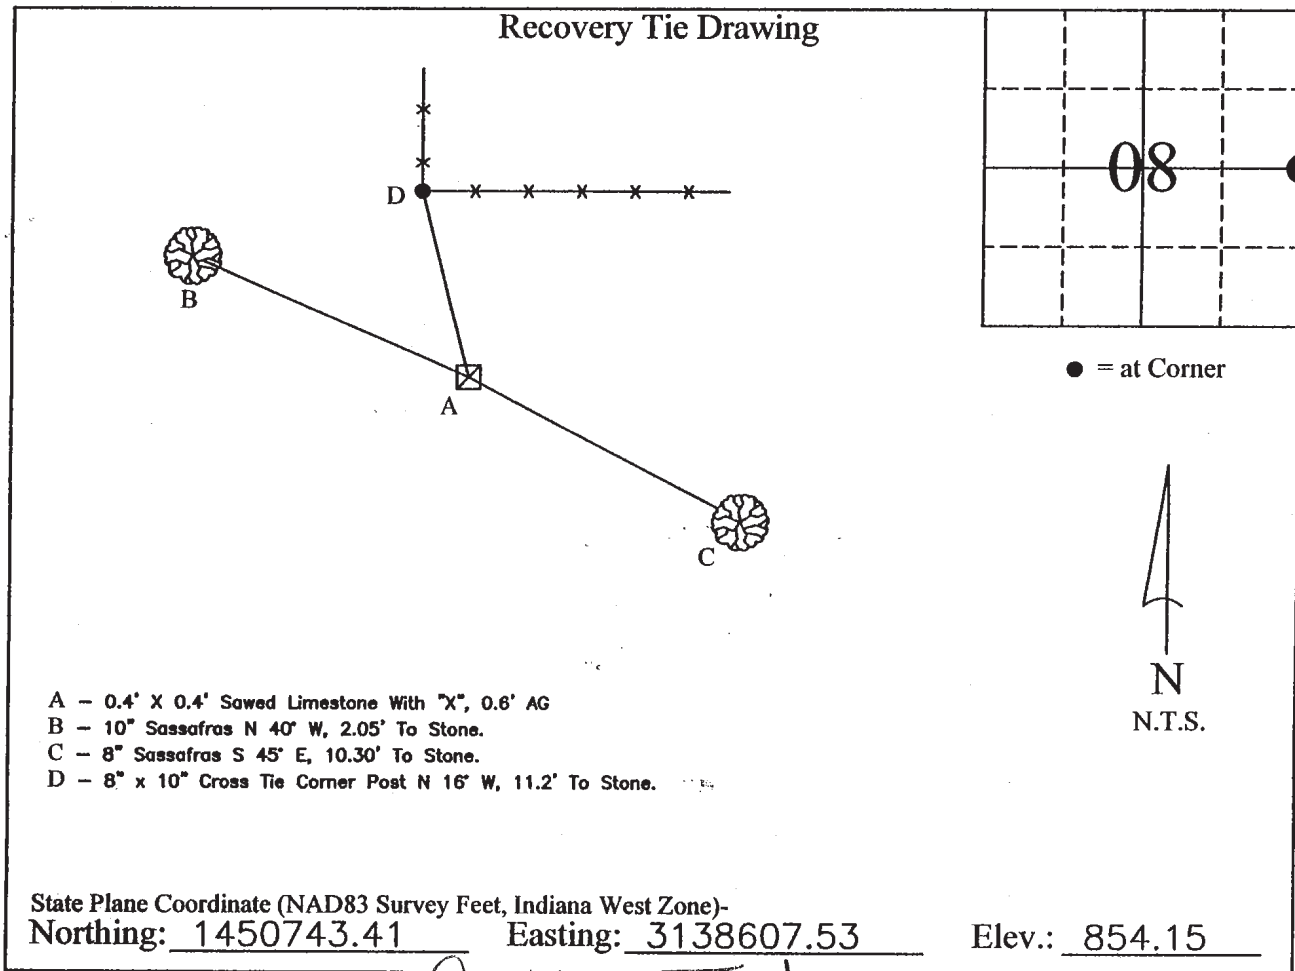

COMPLETED By *Stu Vitarkus*

I, Ben E. Bledsoe, Registered Land Surveyor, here by certify that this document was prepared under my direction in accordance with the provisions of Section 17-3-64-4 through 17-3-64-8 of the Indiana Code, being Acts of 1965, Chapter 319; this 27th day of December, 2004 A.D.

Ben Bledsoe
 Indiana Registered Land Surveyor No. S0559

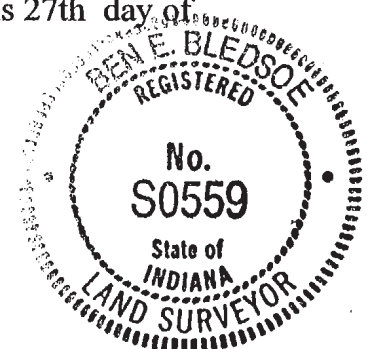

I-7

STATE OF INDIANA - COUNTY OF MONROE

MONUMENT DESCRIPTION & REMARKS

.4' X .4' SAWED LIMESTONE WITH "X", .6' OUT OF GROUND

IN WOODED AREA ON EAST SIDE OF GULLY.

(●) AT CORNER

NOT TO SCALE

COUNTY OF MONROE

I, EDMUND O. FARKAS HEREBY CERTIFY THAT THIS DOCUMENT WAS PREPARED UNDER MY DIRECTION IN ACCORDANCE WITH THE PROVISIONS OF SECTION 17-3-64-4 - 17-3-64-8 OF THE INDIANA CODE, BEING ACTS OF 1965, CHAPTER 319; AND THE ABOVE DATA IS GIVEN UNDER MY HAND AND SEAL THIS 31 DAY OF JANUARY, 1979 A.D.

SPACE
RESERVED
FOR
RECORDING
OFFICER.

INDIANA REGISTERED LAND SURVEYOR NO.

OR

UNITED STATES GOVERNMENT AGENCY

TOWNSHIP:
BENTON

CORNER I.D.

I - 31

TITLE

RSID002225

#5

SECTION 8TOWNSHIP 9NRANGE 1E

#7

#9

5235.78
N89°50'29"W

BenSo_I07

2689.36
50°04'51"E
2689.36

#17

AZIMUTH and BEARING DATUM DESCRIPTION

DATE 11-18-74 SURVEY PARTY T. Daugherty - D. Graham - H. SadburyCOMMENTS 4"x4" Stone placed 6" above ground -

REFERENCE SKETCH (use back if ness.)

